PLAN OF LAND

CHARLES & JAMES FALCONER
ANNA & WILFRED EASTMAN
SEABROOK, N.H.

SCALE 1" = 40' JUNE 1971
PARKER SURVEY ASSOC. INC
SEABROOK, N.H.

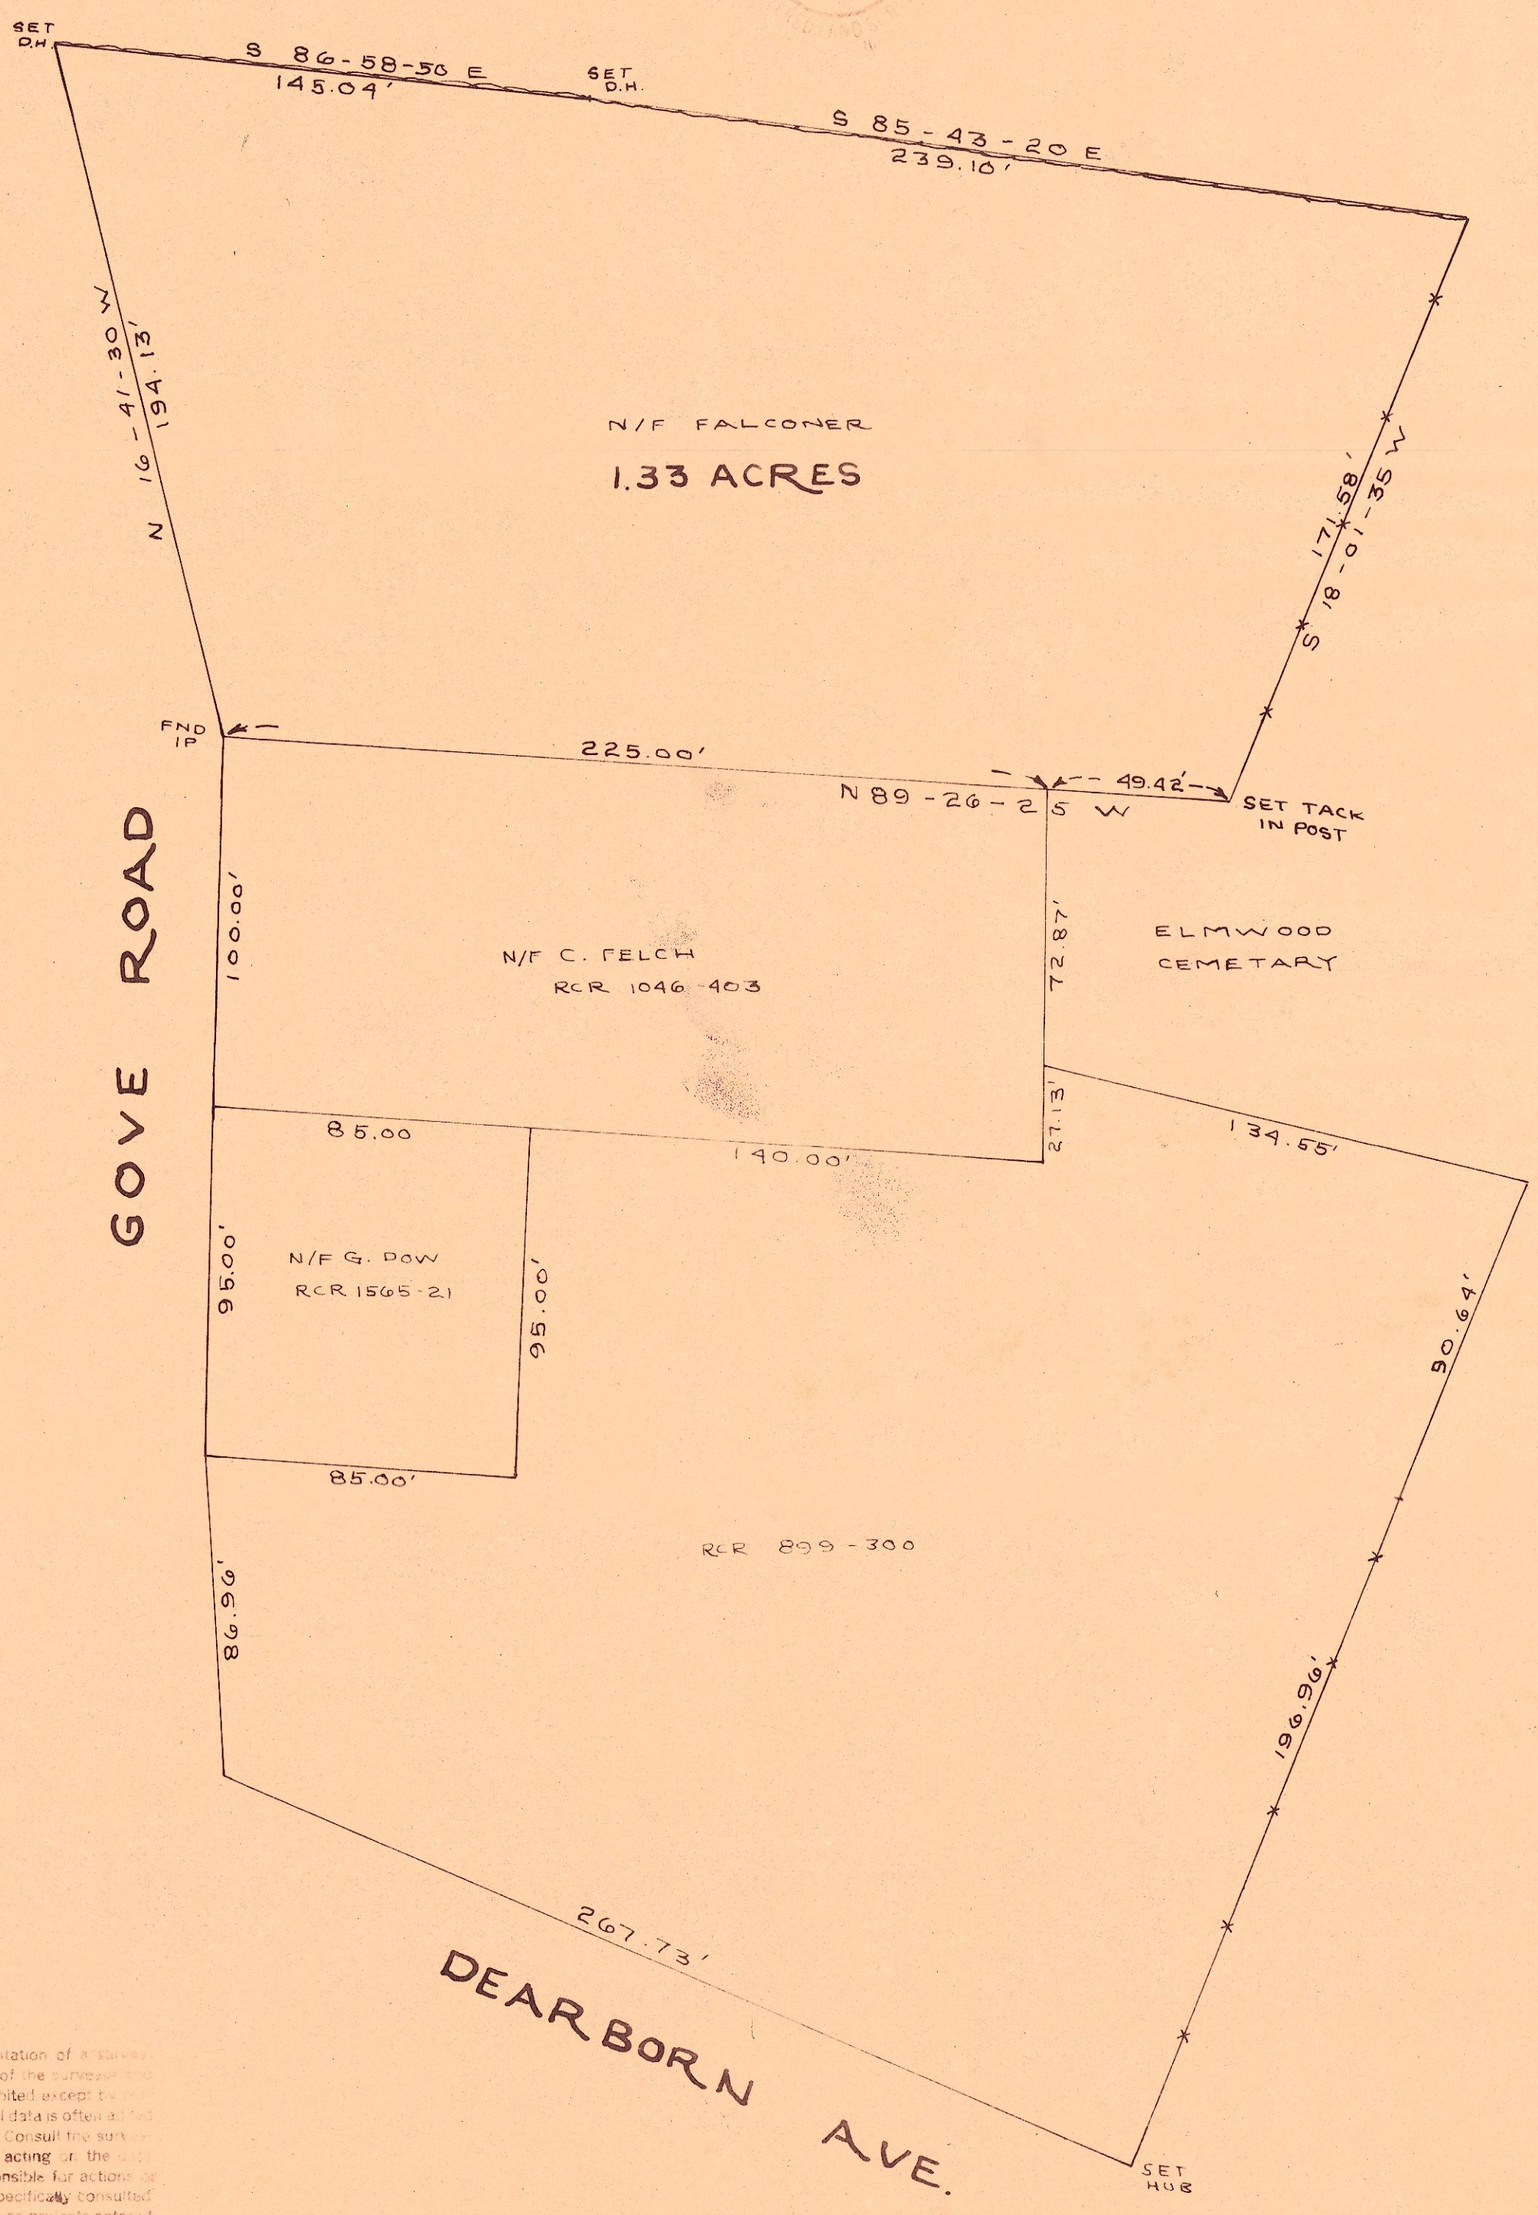

This print is given as a representation of a survey. The survey remains the property of the surveyor and reproduction of this print is prohibited except by permission of the surveyor. Additional data is often added in a continuous updating process. Consult the surveyor for the latest revision before acting on the data shown. The surveyor is not responsible for actions on projects for which he was not specifically consulted and is not responsible for actions or projects entered by any person except the one for whom this print was prepared.

739

739

THE STATE OF NEW HAMPSHIRE
RICHARD K. PARKER, Jr. No. 8
REGISTERED LAND SURVEYOR

This print is given as a representation of a survey. The survey remains the property of the surveyor and reproduction of this print is prohibited except by permission of the surveyor. Additional data is often added in a continuous updating process. Consult the surveyor for the latest revision before acting on the data shown. The surveyor is not responsible for actions or projects for which he was not specifically consulted and is not responsible for actions or projects entered by any person except the one for whom this print was prepared.

PLAN OF LAND

CHARLES & JAMES FALCONER
ANNA & WILFRED EASTMAN
SEABROOK, N.H.

SCALE 1" = 40' JULY 1971
PARKER SURVEY ASSOC., INC.
SEABROOK, N.H.

4

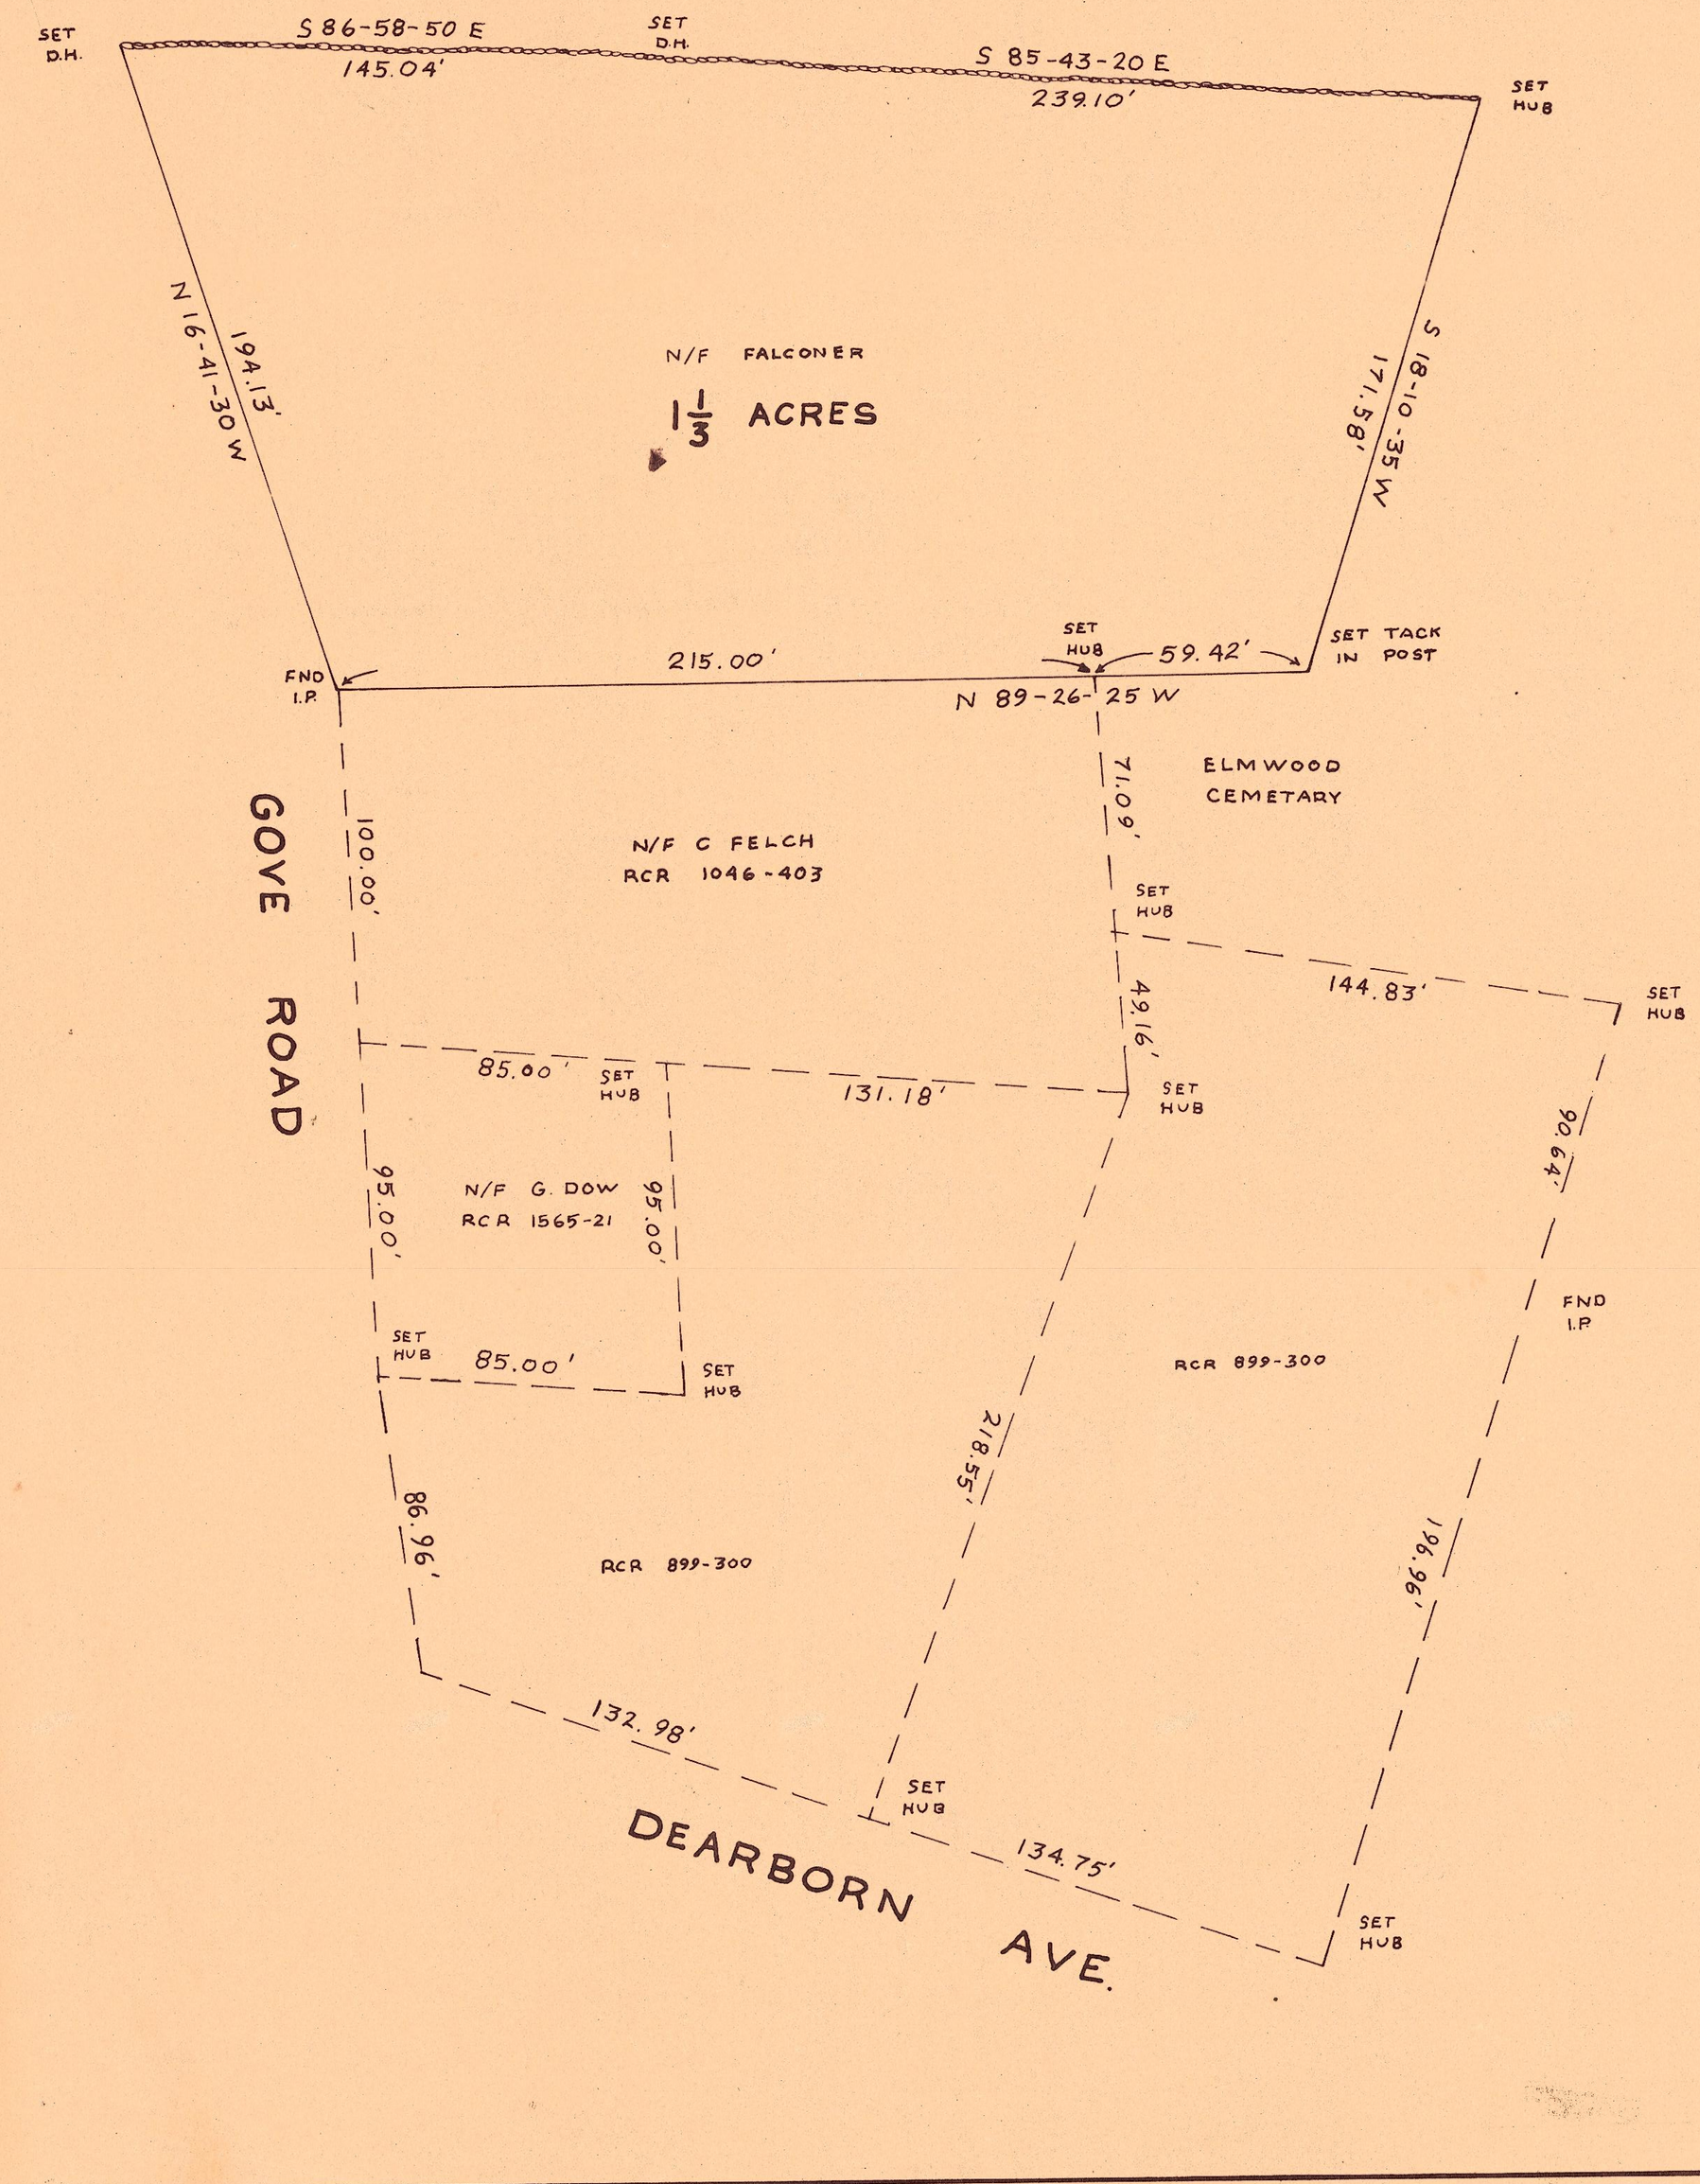

739

739